DESIGN NOTES:

- CONCRETE SHALL HAVE A 28 DAY MINIMUM COMPRESSIVE STRENGTH OF 6000 PSI
- WELDED WIRE REINFORCING MUST COMPLY WITH ASTM A1064
- BELL & SPIGOT JOINT ID: KSO1B15
- THIS PRODUCT MUST BE INSTALLED PER THE ACPA "CONCRETE PIPE AND BOX CULVERT INSTALLATION MANUAL"

PRODUCTION NOTES:

- THIS PRODUCT SHALL ONLY BE PRODUCED IN A JENSEN INFRASTRUCTURE FACILITY
- LIFTING INSERTS SHALL BE INSTALLED PER MANUFACTURER'S REQUIREMENTS
- APPLIED FINISH - NONE
- INTERNAL LINER/COATING - NONE
- EXTERNAL LINER/COATING - NONE

BILL OF MATERIALS

ITEM	QTY	PART NUMBER	DESCRIPTION
1	7.300 ft^3	100011427	CONCRETE MIX GENERIC 6000 PSI
2	1	200040903	RCP CAGE P15B Class 5 Bell-Spigot 96L

ALTERNATE REINFORCING OPTION

PART NUMBER	DESCRIPTION
200041161	WWR REINFORCING CAGE 200041161



ISO VIEW

200117680.idw

CHANGE HISTORY

NO.	DESCRIPTION	DATE	BY
1	INITIAL RELEASE	4/16/2026	AMV


BURY DEPTH:	to		
WATER LEVEL:		APPROX. WEIGHT:	1105.78 Lbs
DESIGN SPEC:	ASTM C76/AASHTO M170	LOADING SPEC:	Class 5
REINFORCEMENT TYPE:	WWR Plain,MBK	LIFTING TYPE:	None

Infrastructure JENSEN


WWW.JENSENINFRASTRUCTURE.COM

©2026 Jensen Infrastructure - All rights reserved.
All materials appearing as Jensen Infrastructure documents and the like are proprietary work product and are protected under U.S. copyright and other laws.
Unless in conjunction with business conducted with Jensen Infrastructure , any use of Jensen Infrastructure work product without express, written consent is prohibited, and recipient is prohibited from distributing any and all work product to non-approved third parties under penalty of civil action.
This product shall only be produced in a Jensen Infrastructure facility.


DESCRIPTION:	RCP P15B Class 5 Bell - Spigot 96L C76/M170 KSO1B15 NL CASTING LAYOUT		REV: A-1
PART NUMBER:	200117680	DRAWN BY:	A. Viveiros
CREATED:	4/16/2026	MODIFIED:	4/17/2026
			SHEET: 1 OF 2

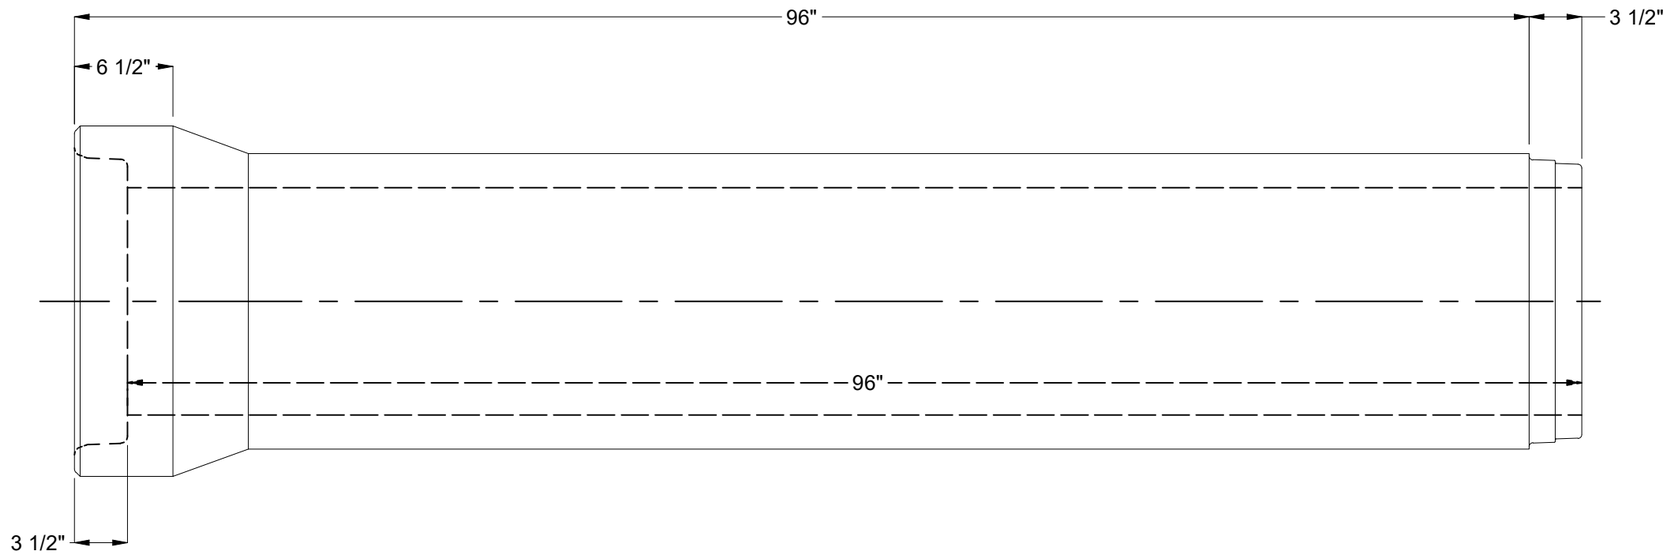

PLAN VIEW

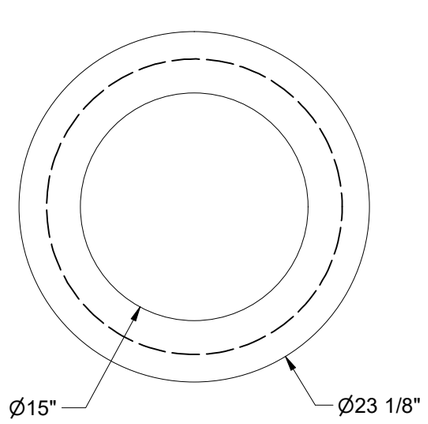

GROOVE END

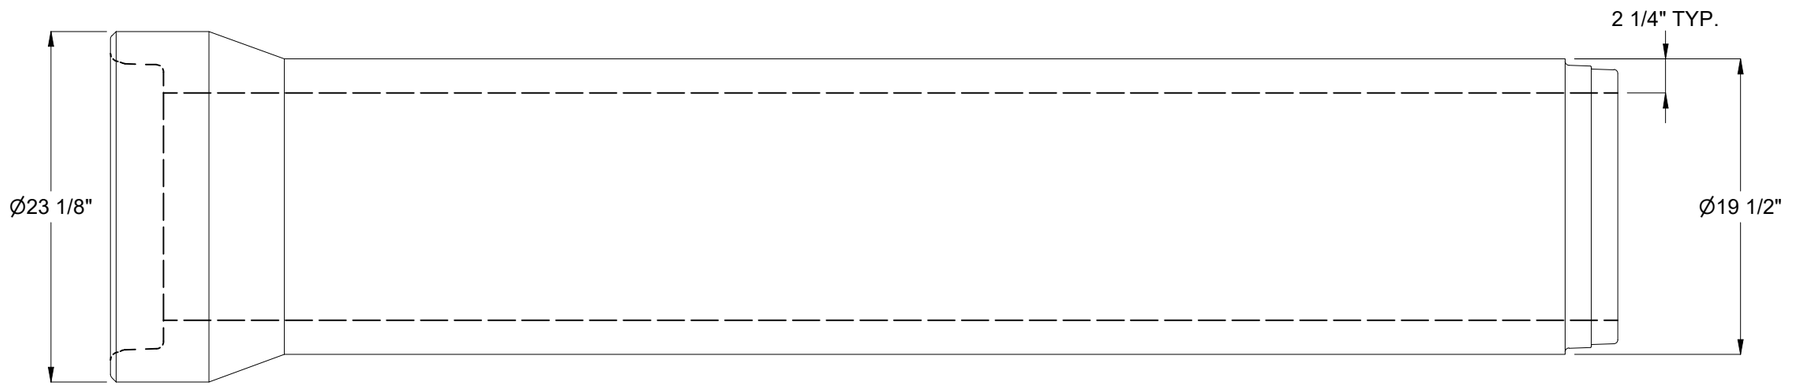

ELEVATION

BURY DEPTH:	to		
WATER LEVEL:		APPROX. WEIGHT:	1105.78 Lbs
DESIGN SPEC:	ASTM C76/AASHTO M170	LOADING SPEC:	Class 5
REINFORCEMENT TYPE:	WWR Plain,MBK	LIFTING TYPE:	None

Infrastructure
JENSEN
WWW.JENSENINFRASTRUCTURE.COM

©2026 Jensen Infrastructure - All rights reserved.
All materials appearing as Jensen Infrastructure documents and the like are proprietary work product and are protected under U.S. copyright and other laws.
Unless in conjunction with business conducted with Jensen Infrastructure , any use of Jensen Infrastructure work product without express, written consent is prohibited, and recipient is prohibited from distributing any and all work product to non-approved third parties under penalty of civil action.
This product shall only be produced in a Jensen Infrastructure facility.

DESCRIPTION:	RCP P15B Class 5 Bell - Spigot 96L C76/M170 KSO1B15 NL CASTING DRAWING		REV: A-1
PART NUMBER:	200117680	DRAWN BY:	A. Viveiros
CREATED:	4/16/2026	MODIFIED:	4/17/2026
			SHEET: 2 OF 2

200117680.idw