**DESIGN NOTES:**

- CONCRETE SHALL HAVE A 28 DAY MINIMUM COMPRESSIVE STRENGTH OF 4000 PSI
- WELDED WIRE REINFORCING MUST COMPLY WITH ASTM A1064
- BELL & SPIGOT JOINT ID: KSO1B24
- THIS PRODUCT MUST BE INSTALLED PER THE ACPA "CONCRETE PIPE AND BOX CULVERT INSTALLATION MANUAL"

**PRODUCTION NOTES:**

- THIS PRODUCT SHALL ONLY BE PRODUCED IN A JENSEN INFRASTRUCTURE FACILITY
- LIFTING INSERTS SHALL BE INSTALLED PER MANUFACTURER'S REQUIREMENTS
- APPLIED FINISH - NONE
- INTERNAL LINER/COATING - NONE
- EXTERNAL LINER/COATING - NONE

## BILL OF MATERIALS

| ITEM | UNIT QTY | QTY | PART NUMBER | DESCRIPTION |
|---|---|---|---|---|
| 1 | 15.746 ft^3 | 15.746 ft^3 | 100002728 | CONCRETE MIX GENERIC 4000 PSI |
| 2 | 1 | 1 | 200045008 | RCP CAGE P24B Class 4 Bell-Spigot 96L |

| ALTERNATE REINFORCING OPTION | |
|---|---|
| PART NUMBER | DESCRIPTION |
| 200058137 | WWR REINFORCING CAGE 200058137 |

200117698.idw




ISO VIEW

| CHANGE HISTORY | | | |
|---|---|---|---|
| NO. | DESCRIPTION | DATE | BY |
| 1 | INITIAL RELEASE | 4/16/2026 | AMV |

| | | | |
|---|---|---|---|
| BURY DEPTH: | to | | |
| WATER LEVEL: | | APPROX. WEIGHT: | 2366.33 Lbs |
| DESIGN SPEC: | ASTM C76/AASHTO M170 | LOADING SPEC: | Class 4 |
| REINFORCEMENT TYPE: | WWR Plain,MBK | LIFTING TYPE: | None |

Infrastructure
JENSEN
WWW.JENSENINFRASTRUCTURE.COM


©2026 Jensen Infrastructure - All rights reserved.
All materials appearing as Jensen Infrastructure documents and the like are proprietary work product and are protected under U.S. copyright and other laws.
Unless in conjunction with business conducted with Jensen Infrastructure , any use of Jensen Infrastructure work product without express, written consent is prohibited, and recipient is prohibited from distributing any and all work product to non-approved third parties under penalty of civil action.
This product shall only be produced in a Jensen Infrastructure facility.

DESCRIPTION:
RCP P24B Class 4 Bell - Spigot 96L C76/M170 KSO1B24 NL
CASTING LAYOUT


REV: A-1

| | | | |
|---|---|---|---|
| PART NUMBER: | 200117698 | DRAWN BY: | A. Viveiros |
| CREATED: | 4/16/2026 | MODIFIED: | 4/16/2026 |

SHEET: 1 OF 2

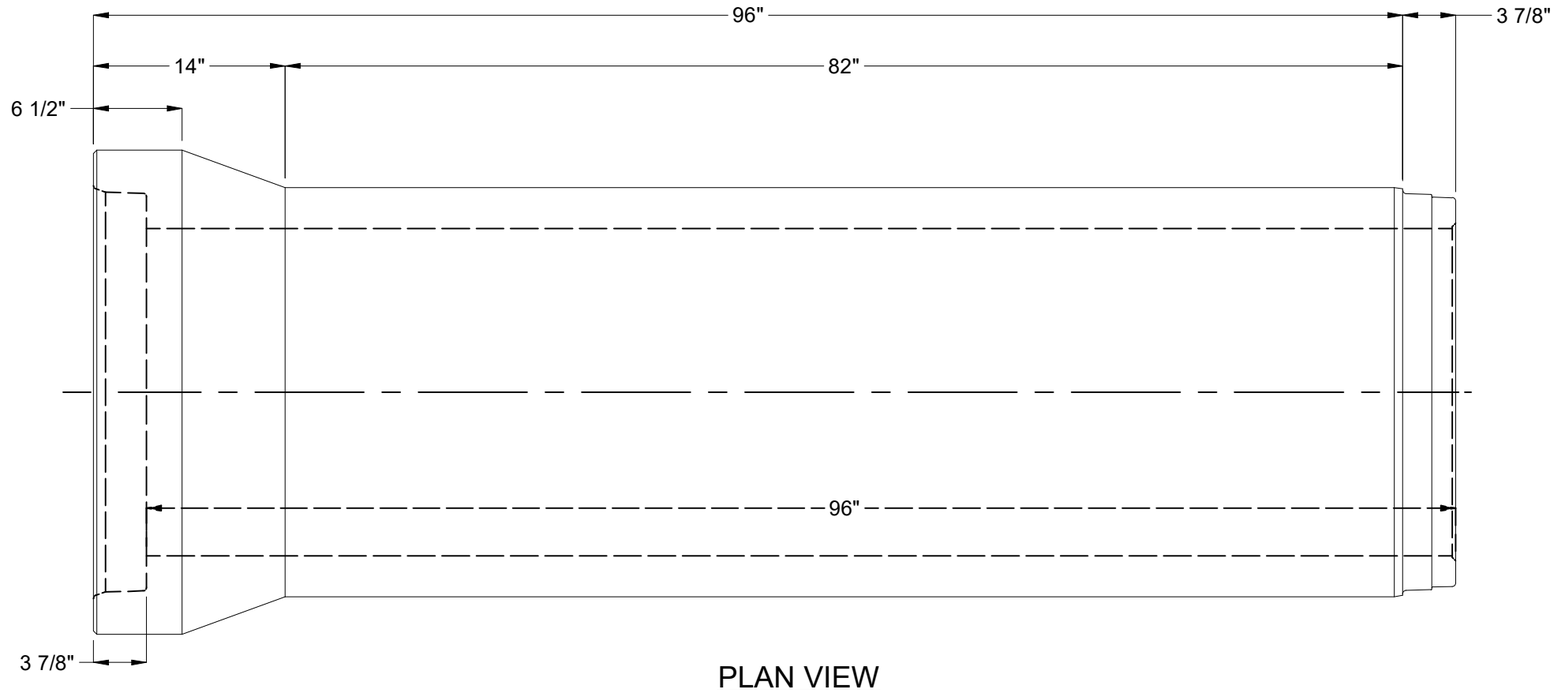


PLAN VIEW

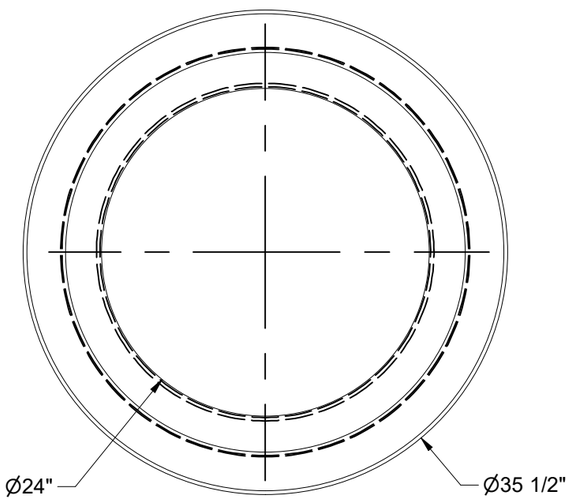


GROOVE END




ELEVATION

| | | | |
|---|---|---|---|
| BURY DEPTH: | to | | |
| WATER LEVEL: | | APPROX. WEIGHT: | 2366.33 Lbs |
| DESIGN SPEC: | ASTM C76/AASHTO M170 | LOADING SPEC: | Class 4 |
| REINFORCEMENT TYPE: | WWR Plain,MBK | LIFTING TYPE: | None |

Infrastructure
JENSEN
WWW.JENSENINFRASTRUCTURE.COM

©2026 Jensen Infrastructure - All rights reserved.
All materials appearing as Jensen Infrastructure documents and the like are proprietary work product and are protected under U.S. copyright and other laws.
Unless in conjunction with business conducted with Jensen Infrastructure , any use of Jensen Infrastructure work product without express, written consent is prohibited, and recipient is prohibited from distributing any and all work product to non-approved third parties under penalty of civil action.
This product shall only be produced in a Jensen Infrastructure facility.

| | | | |
|---|---|---|---|
| DESCRIPTION: | RCP P24B Class 4 Bell - Spigot 96L C76/M170 KSO1B24 NL<br>CASTING DRAWING | | REV: A-1 |
| PART NUMBER: | 200117698 | DRAWN BY: | A. Viveiros |
| CREATED: | 4/16/2026 | MODIFIED: | 4/16/2026 |
| | | | SHEET: 2 OF 2 |

200117698.idw